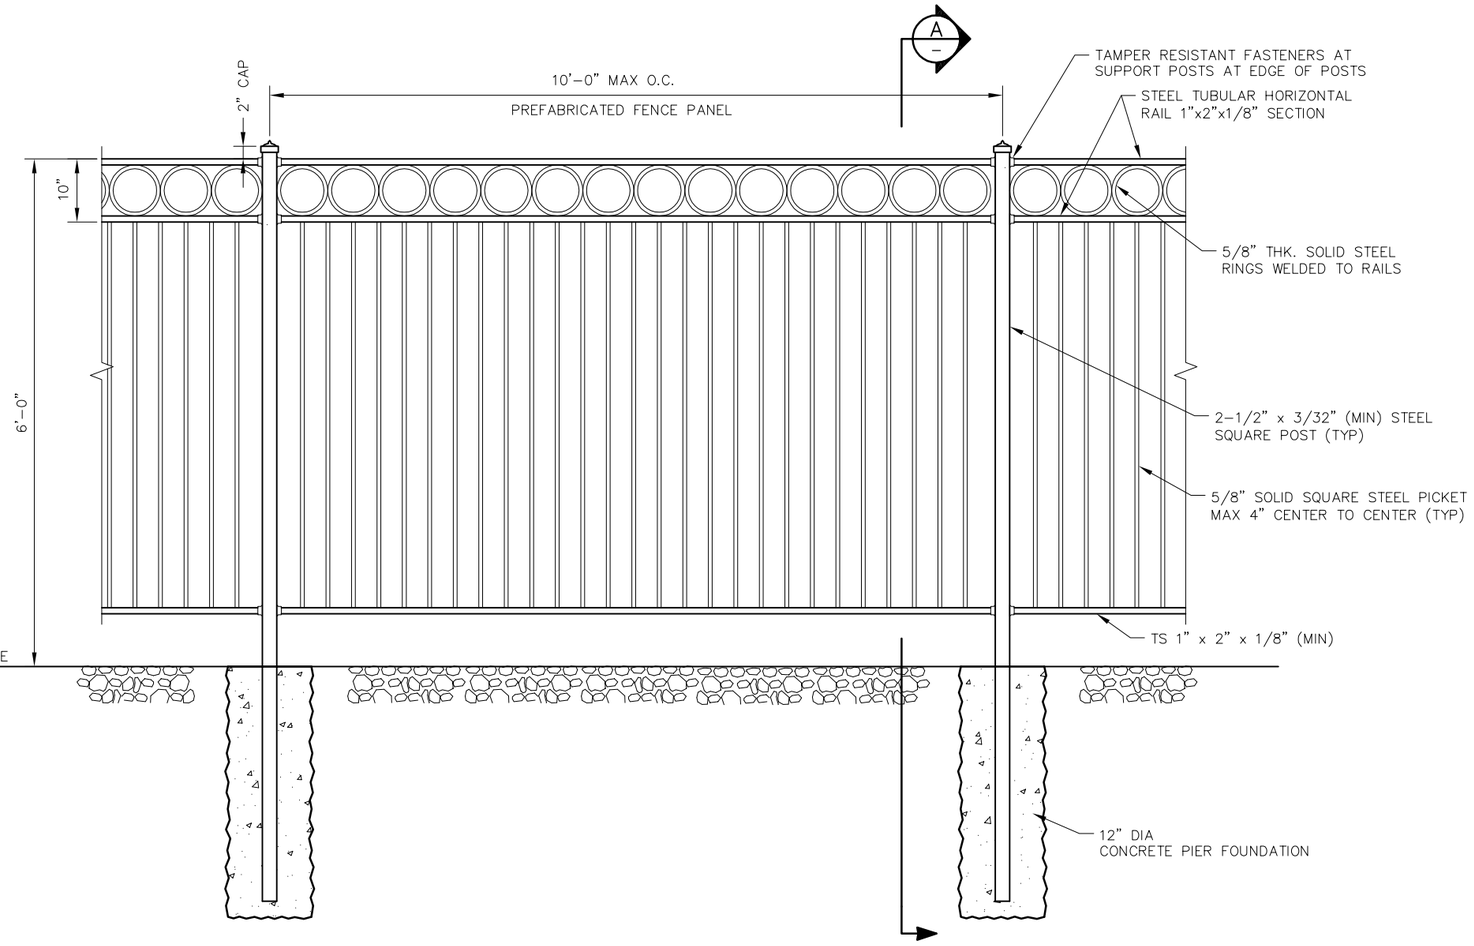

ELEVATION PARALLEL TO TRACKS

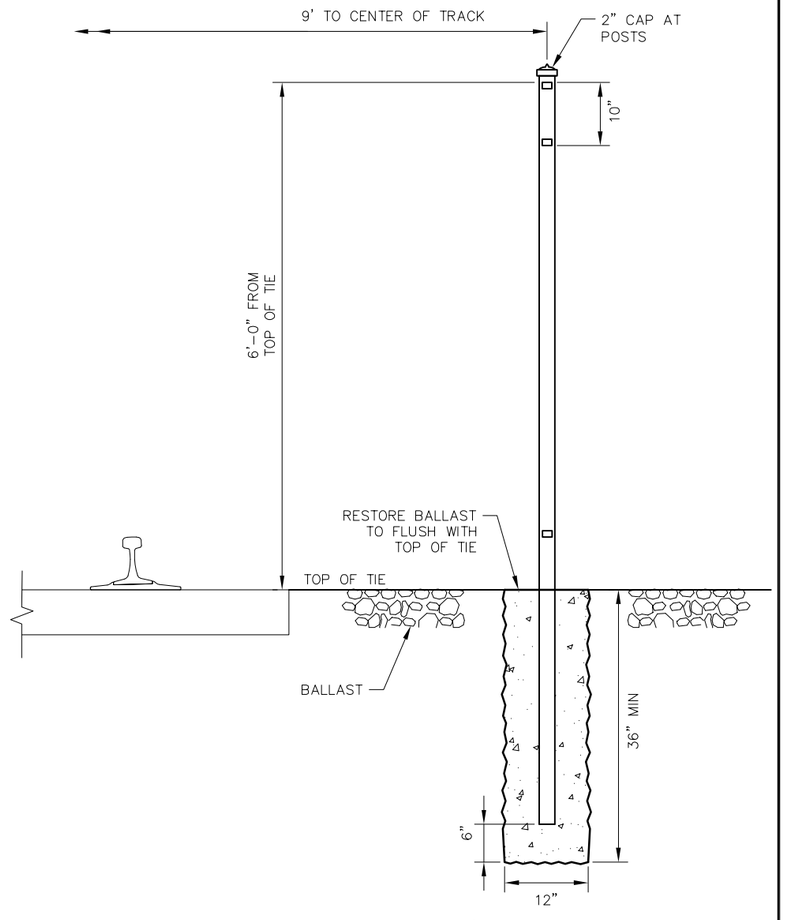

A SECTION
NTS

NOTE:

1. STEEL SHALL BE MILD STEEL
2. ALL STEEL SHALL BE HOT DIP GALVANIZED AND BLACK POWDER COAT FINISH
3. FENCE POSTS SHALL BE SQUARE OR RECTANGULAR NECESSARY TO FACILITATE MOUNTING OF SIGNAGE. NO SUBSTITUTE.
4. ALL NUTS AND WASHERS SHALL BE GALVANIZED

REV	DATE	BY	CHK	APP	DESCRIPTION	REV	DATE	BY	CHK	APP

PENINSULA CORRIDOR JOINT POWERS BOARD

APPROVED BY:

ENGINEERING MANAGER

DEPUTY DIRECTOR OF ENGINEERING

Caltrain
1250 San Carlos Avenue
San Carlos, CA 94070

STANDARD DRAWINGS

STATIONS AND FACILITIES
FENCING AND RAILING

WROUGHT IRON CENTER FENCE

CADD FILE NO.: SD-3601
REV 0
DATE 093011
STATIONS & FACILITIES
STANDARD NO.: SD-3601