


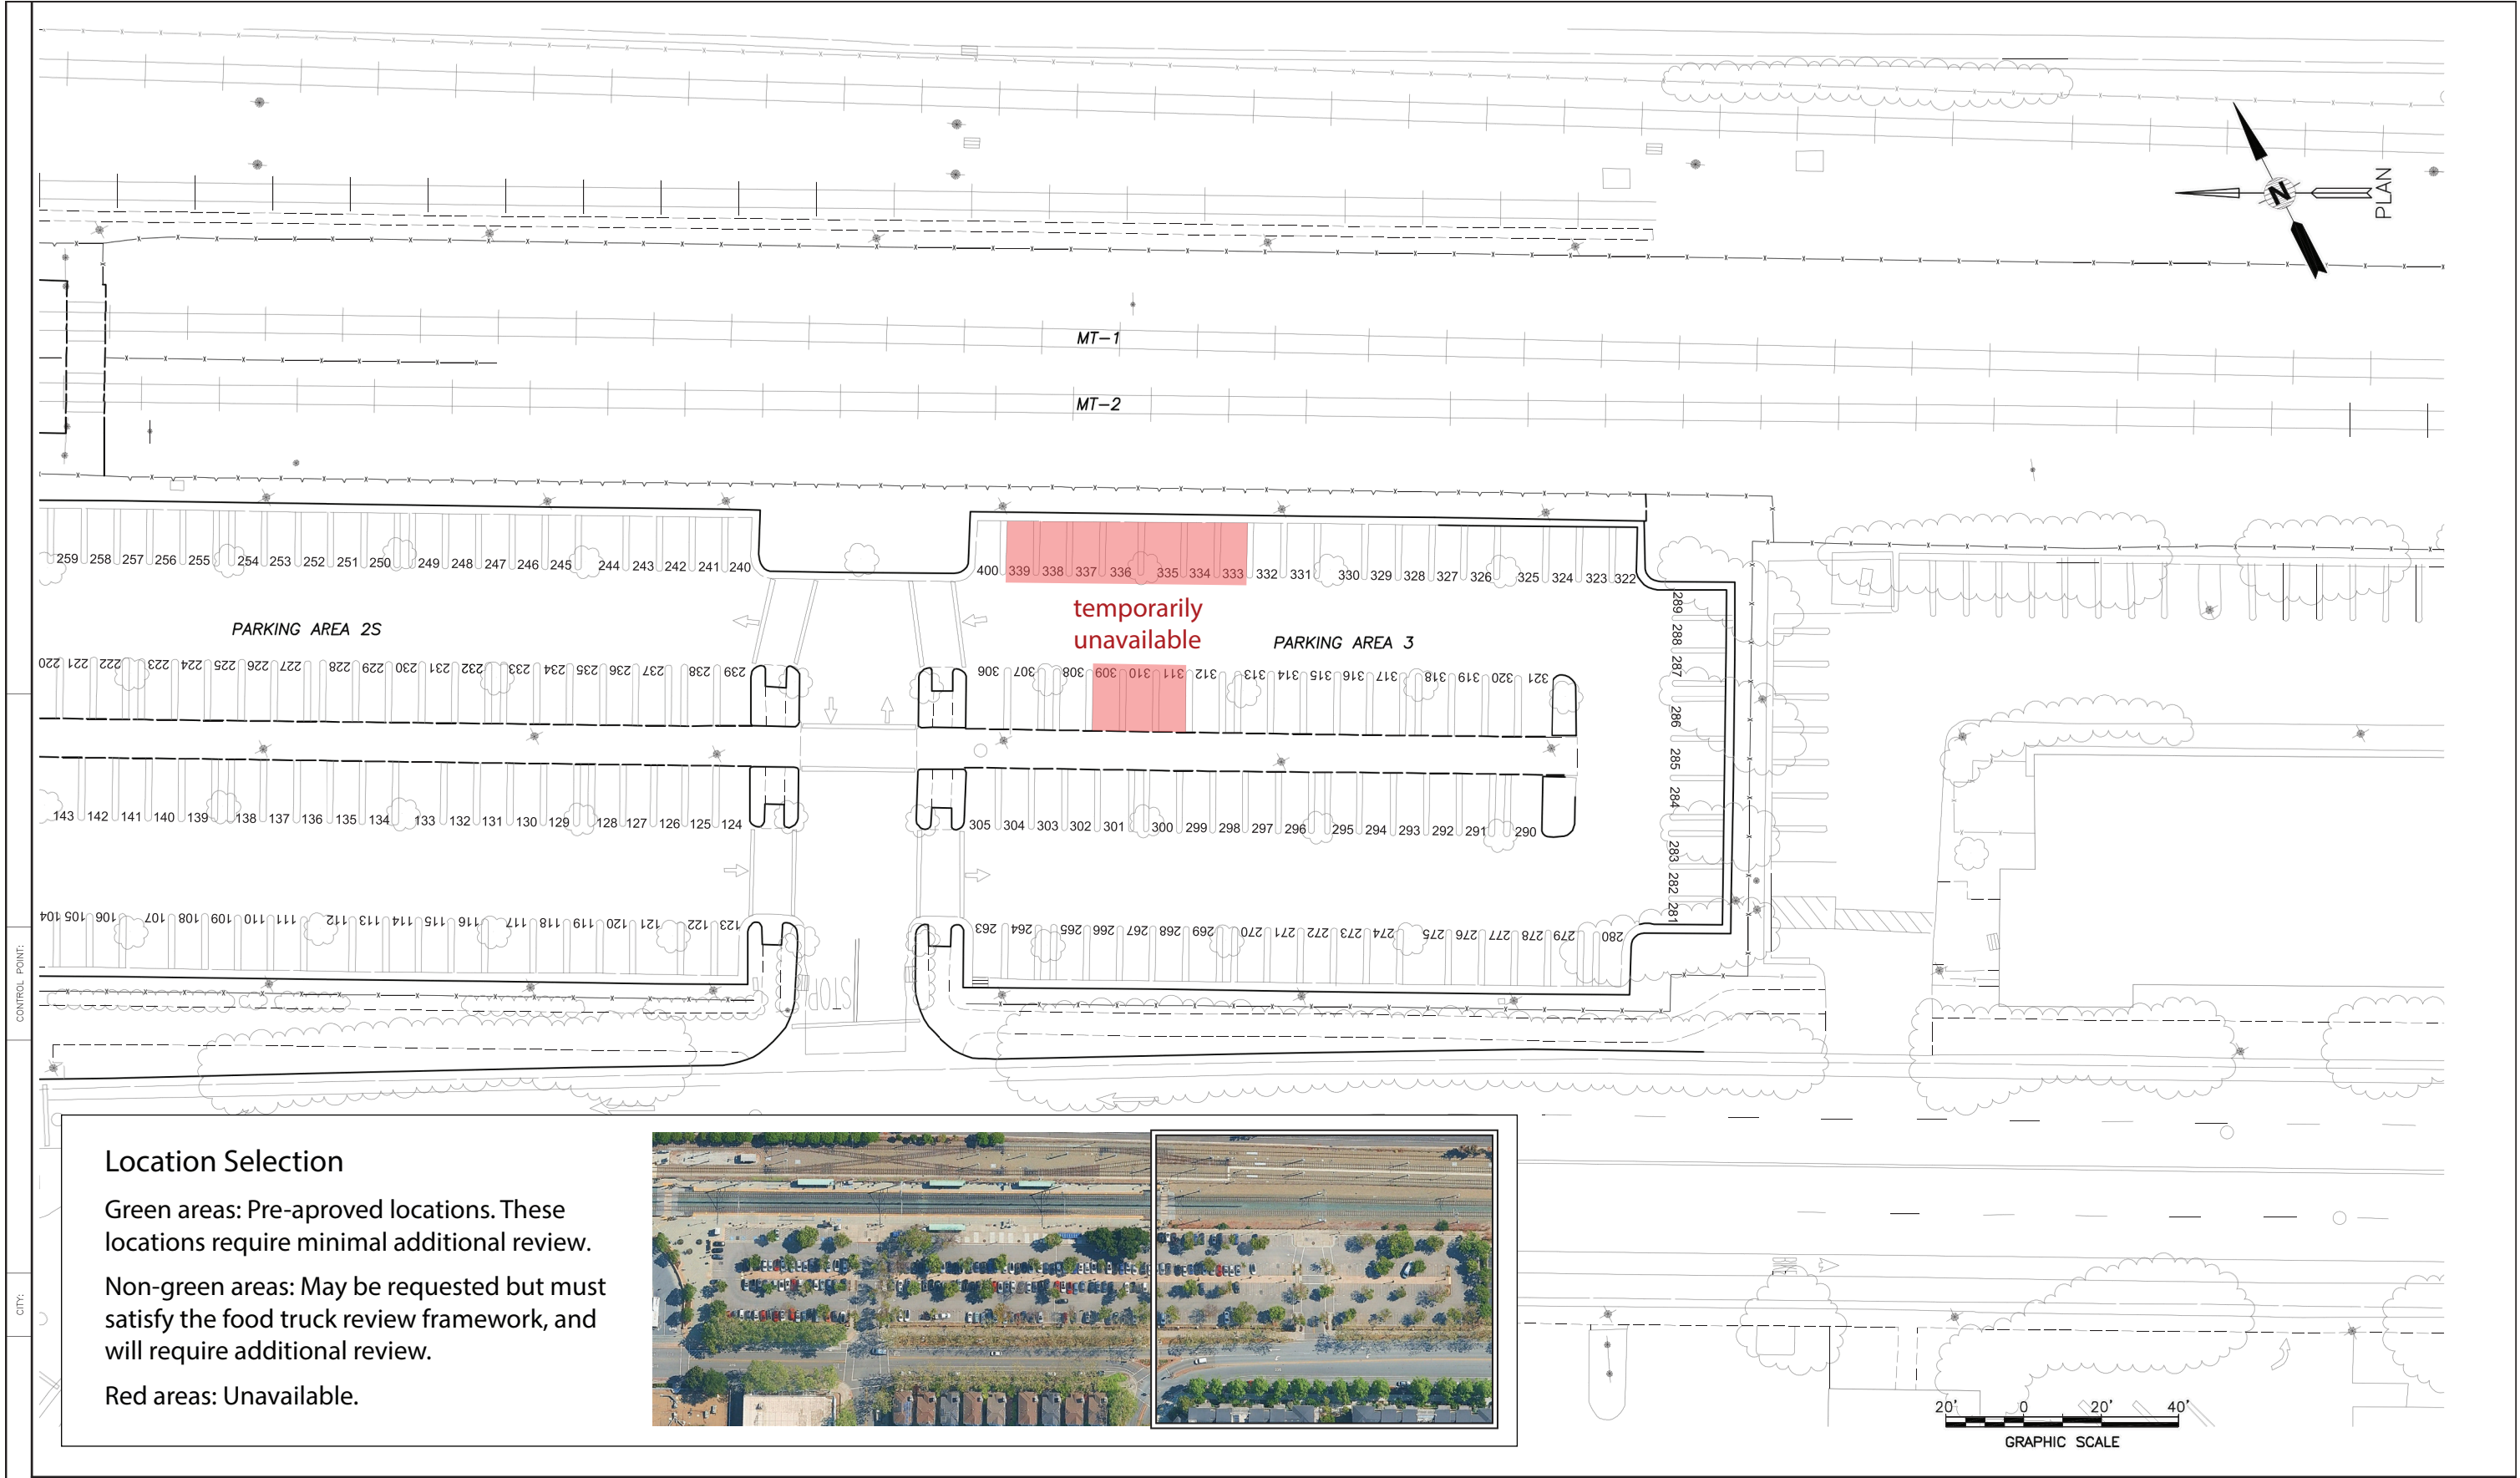

Location Selection

Green areas: Pre-approved locations. These locations require minimal additional review.

Non-green areas: May be requested but must satisfy the food truck review framework, and will require additional review.

Red areas: Unavailable.



COUNTY:											DESIGNED	 1250 San Carlos Avenue San Carlos, CA 94070	DEPUTY DIRECTOR	PENINSULA CORRIDOR JOINT POWERS BOARD MOUNTAIN VIEW STATION PARKING INVENTORY	CADD FILE NAME	CADD DATE													
											DRAWN		PROJECT MANAGEMENT		35.97-MVW-PK-02	MARCH 1922													
											CHECKED		STRUCTURES		SCALE														
											IN CHARGE		TRACK/CIVIL		CONTRACT NO	MILEPOST													
											DATE				DWG NO	REV	PAGE NO												
	REV	DATE	BY	SUB	APP	DESCRIPTION					REV		DATE		BY	SUB	APP	DESCRIPTION					APPROVED						