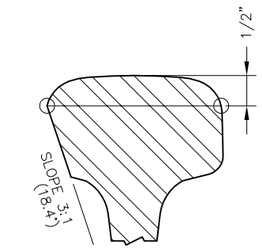

A — PARTIAL SECTION
SCALE: NTS

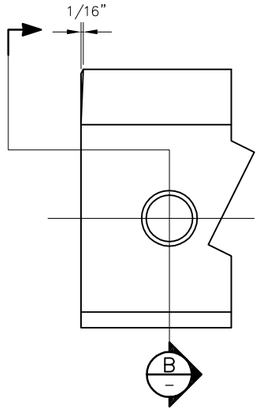

RAIL END/HOLE BEVELING DETAIL
RAIL HEAD ONLY – NOT BASE

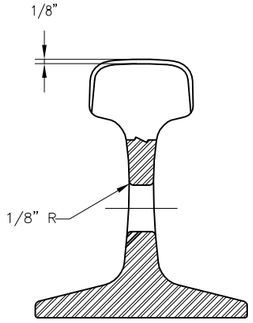

B — SECTION
SCALE: NTS

BILL OF MATERIAL		
ITEM	QTY	DESCRIPTION
1	1	RAIL, 136 LB RE 57'–8" LONG

NOTES:

1. ALL BURNING METHODS PROHIBITED
2. ALL BOLT HOLES SHALL BE BEVELED PER DETAIL
3. POINT OF SWITCH SHALL BE MARKED ON GAUGE SIDE OF WEB WITH A WHITE LINE USING WATERPROOF MARKER OR PAINT
4. WRITE CALTRAIN SD NUMBER ON WEB OF RAIL WITH WATERPROOF MARKER OR PAINT

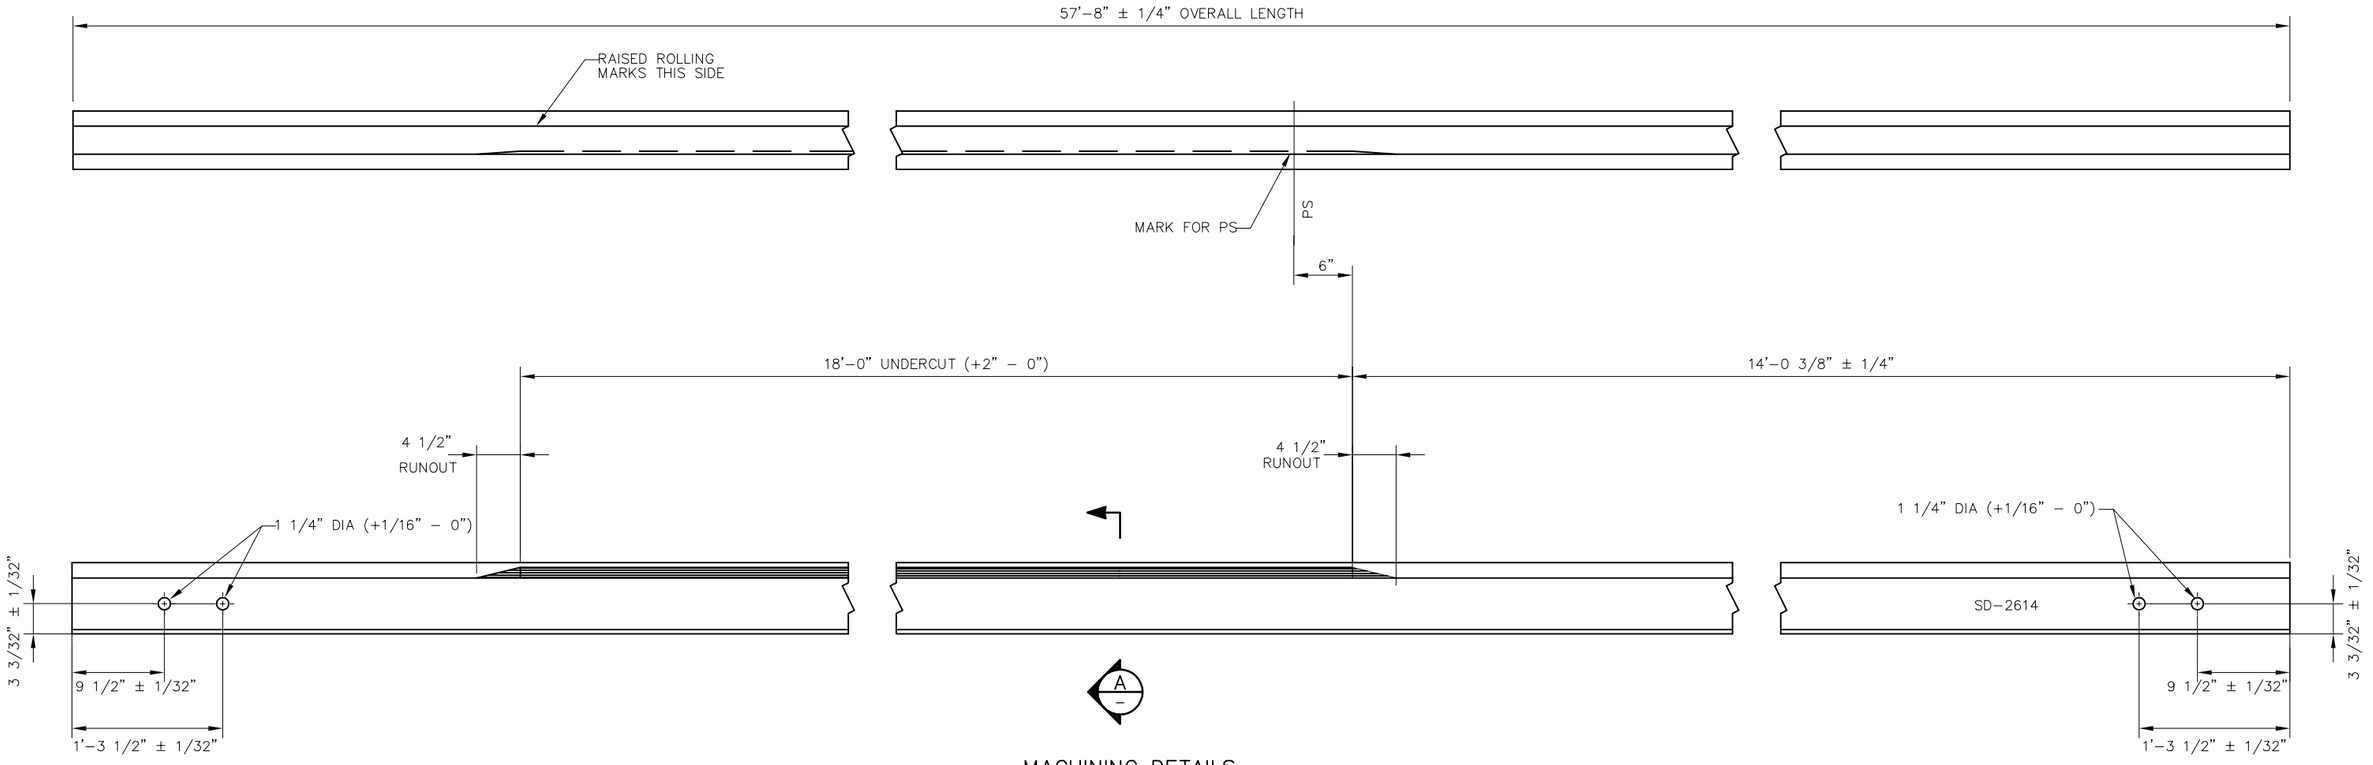

MACHINING DETAILS

REV	DATE	BY	CHK	APP	DESCRIPTION

REV	DATE	BY	CHK	APP

PENINSULA CORRIDOR JOINT POWERS BOARD

APPROVED BY:

ENGINEERING MANAGER — DEPUTY DIRECTOR OF ENGINEERING

Caltrain
1250 San Carlos Avenue
San Carlos, CA 94070

STANDARD DRAWINGS

SPECIAL TRACKWORK
NO 14 TURNOUT
SAMSON STOCK RAIL FOR LH TURNOUT
RH STRAIGHT 57'–8" LONG

CADD FILE NO.: SD–2614	
REV: 0	DATE: 093011
SPECIAL TRACKWORK	
STANDARD NO.: SD–2614	