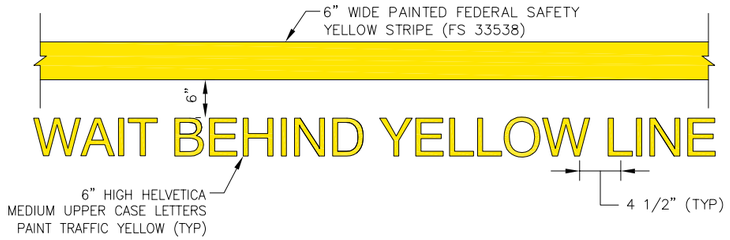

TYPE 1: "WAIT BEHIND YELLOW LINE" MARKING (RW-6A)
(FOR ALL PLATFORMS EXCEPT TERMINAL PLATFORMS)

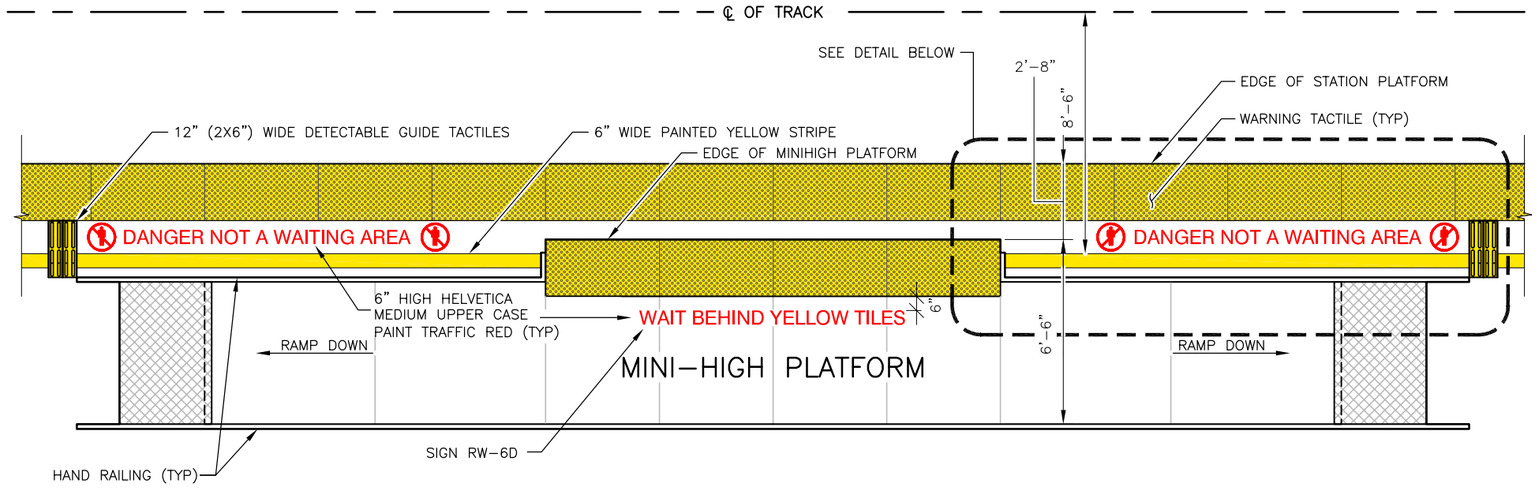

MINI-HIGH PLATFORM MARKINGS
(RW-6C & RW-6D)

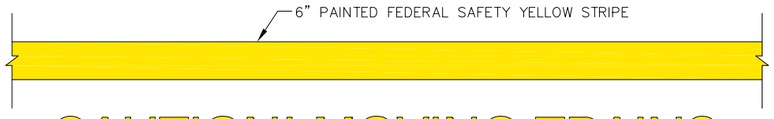

CAUTION! MOVING TRAINS
WAIT BEHIND YELLOW LINE

TYPE 2: "WAIT BEHIND YELLOW LINE" MARKING (RW-6B)
(FOR TERMINAL PLATFORMS ONLY)

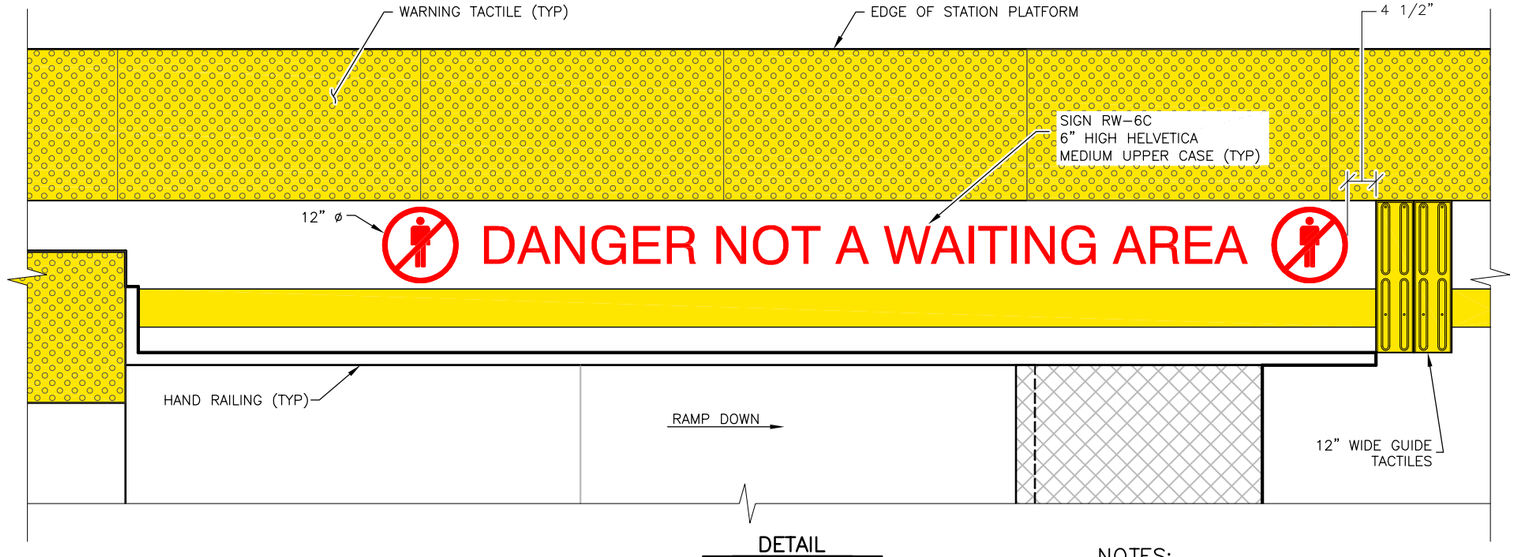

DETAIL
SCALE: NOT TO SCALE

NOTES:

1. SEE SD-3300 FOR GENERAL REQUIREMENTS
2. SEE SD-3101 TO SD-3103 FOR MINI-HIGH DESIGN

REV	DATE	BY	CHK	APP	DESCRIPTION	REV	DATE	BY	CHK	APP

PENINSULA CORRIDOR JOINT POWERS BOARD

APPROVED BY:

ENGINEERING MANAGER — DEPUTY DIRECTOR OF ENGINEERING

Caltrain
1250 San Carlos Avenue
San Carlos, CA 94070

STANDARD DRAWINGS

STATIONS AND FACILITIES
TACTILES, STRIPING, AND MARKINGS

STRIPING AND MARKINGS

CADD FILE NO.:	SD-3502
REV: 0	DATE: 093011
STATIONS & FACILITIES	
STANDARD NO.:	SD-3502