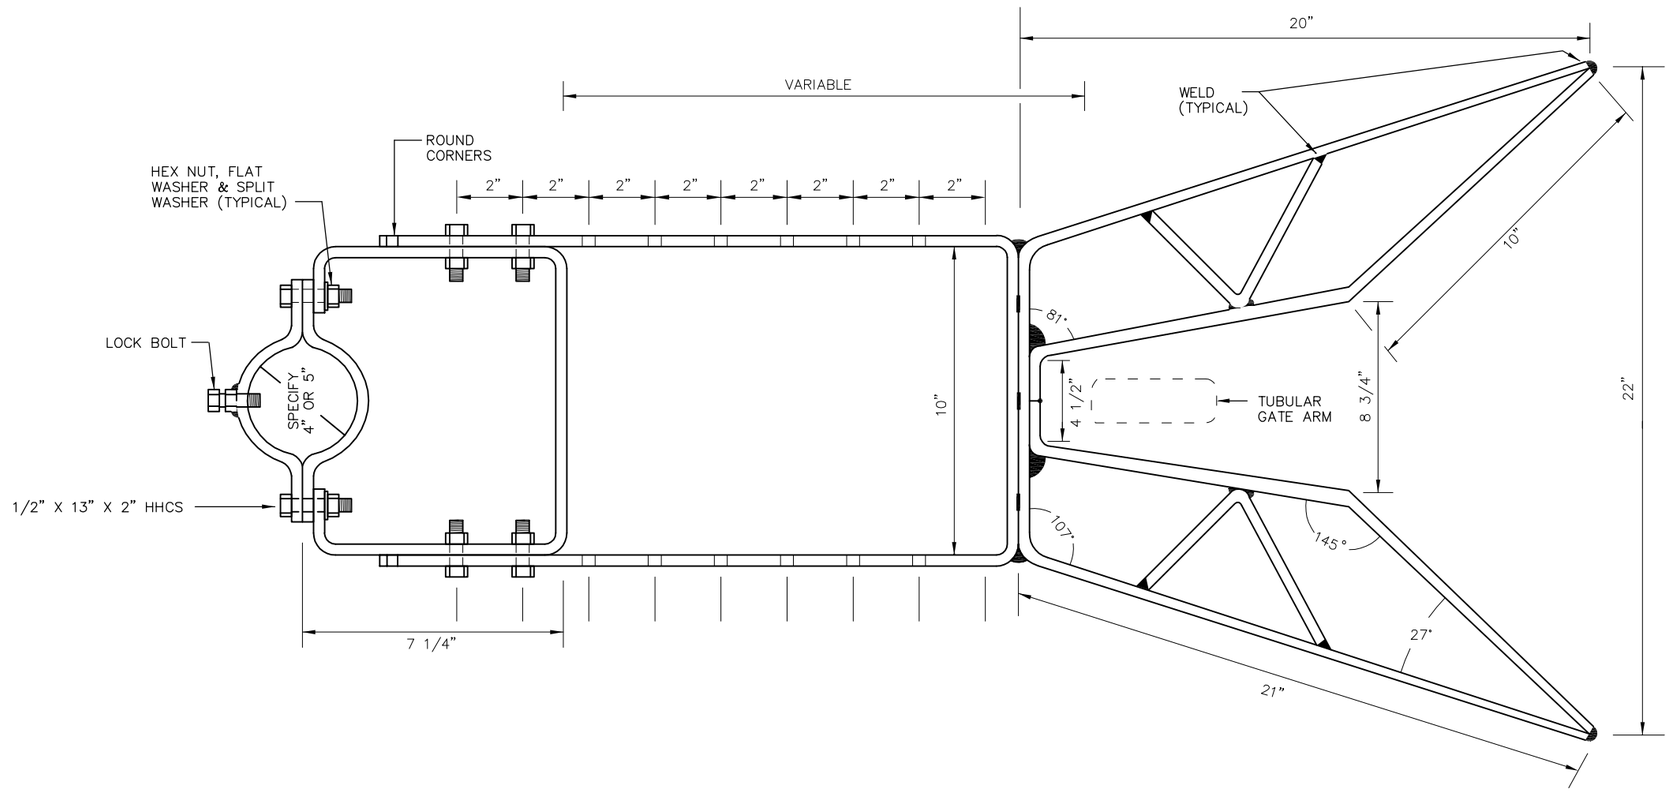

NOTES:

1. ALL HARDWARE SHALL BE 1/2" X 13" X 1 1/2" EXCEPT AS NOTED.
2. SUPPORT SHALL BE CONSTRUCTED OF 1/4" X 2" FLAT BAR ALUMINUM 6061T6 OR 6063T5 OR MATERIAL OF EQUIVALENT TENSILE STRENGTH AND CORROSION RESISTANCE.
3. MAINTAIN MUTCD MINIMUM CLEARANCE

REV	DATE	BY	CHK	APP	DESCRIPTION

REV	DATE	BY	CHK	APP

PENINSULA CORRIDOR JOINT POWERS BOARD

APPROVED BY:

ENGINEERING MANAGER

DEPUTY DIRECTOR OF ENGINEERING

Caltrain
1250 San Carlos Avenue
San Carlos, CA 94070

STANDARD DRAWINGS

SIGNAL AND COMMUNICATION
HIGHWAY GRADE CROSSING APPARATUS
WIND SUPPORT FOR
TUBULAR GATE ARM

CADD FILE NO.:	
SD-5418	
REV	DATE
0	093011
SIGNAL	
STANDARD NO.:	
SD-5418	