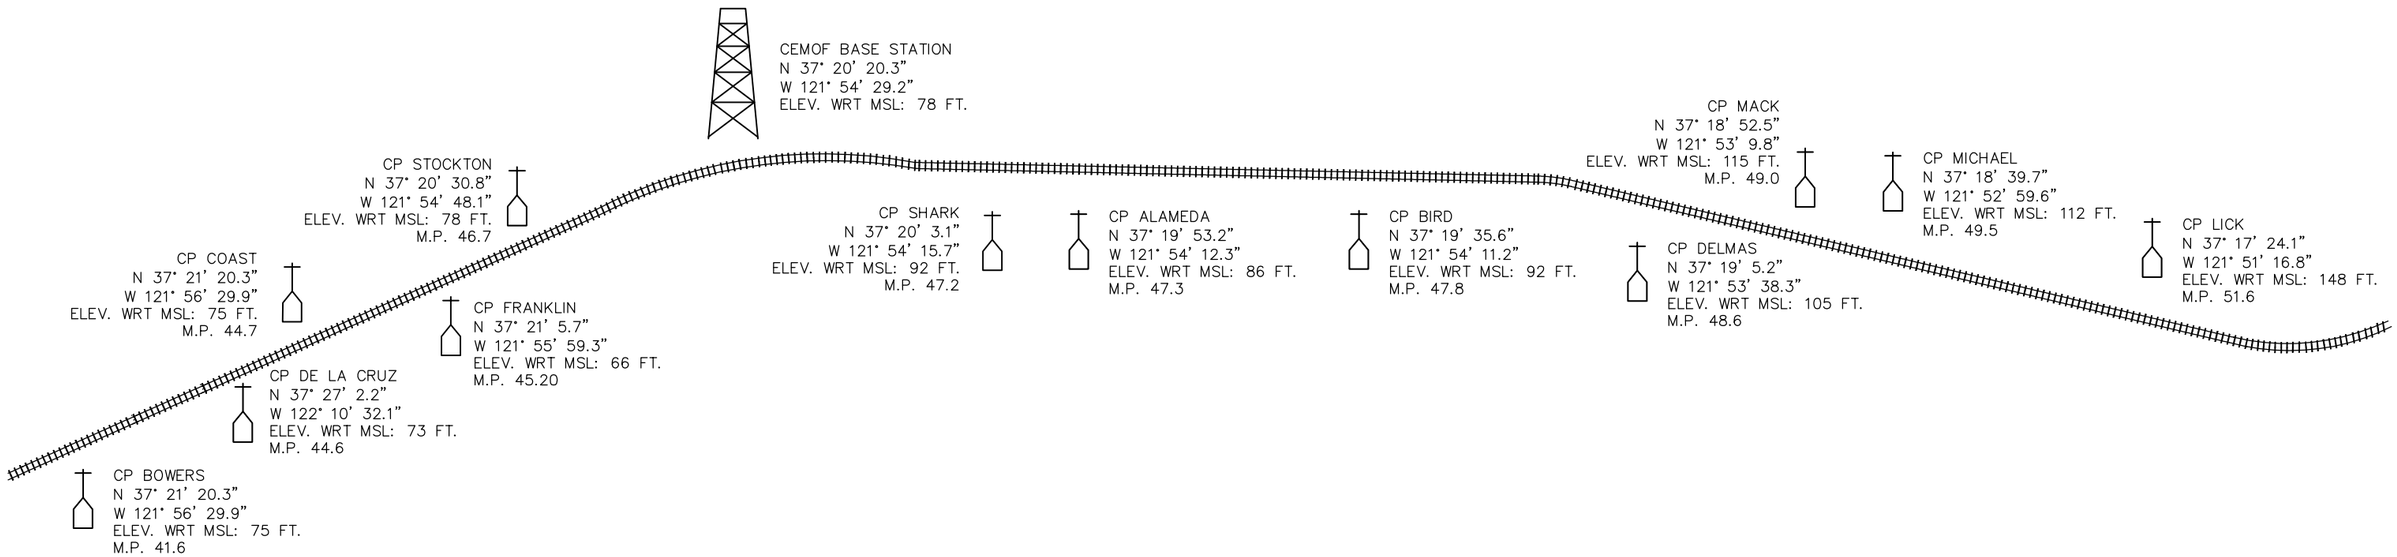

LEGEND:

WATER

BRIDGE

RAILROAD TRACKS

REFERENCE ONLY

REV	DATE	BY	CHK	APP	DESCRIPTION

REV	DATE	BY	CHK	APP

PENINSULA CORRIDOR JOINT POWERS BOARD

APPROVED BY:

ENGINEERING MANAGER

DEPUTY DIRECTOR OF ENGINEERING

Caltrain

1250 San Carlos Avenue
San Carlos, CA 94070

STANDARD DRAWINGS

TRAIN CONTROL COMMUNICATION
ATCS (DATA) RADIO SYSTEM
SINGLE LINE DRAWING
CP BOWERS TO CP LICK

CADD FILE NO.: SD-6504

REV	DATE
0	093011

TRAIN CONTROL

STANDARD NO.: SD-6504